CONCORD
POND LANE

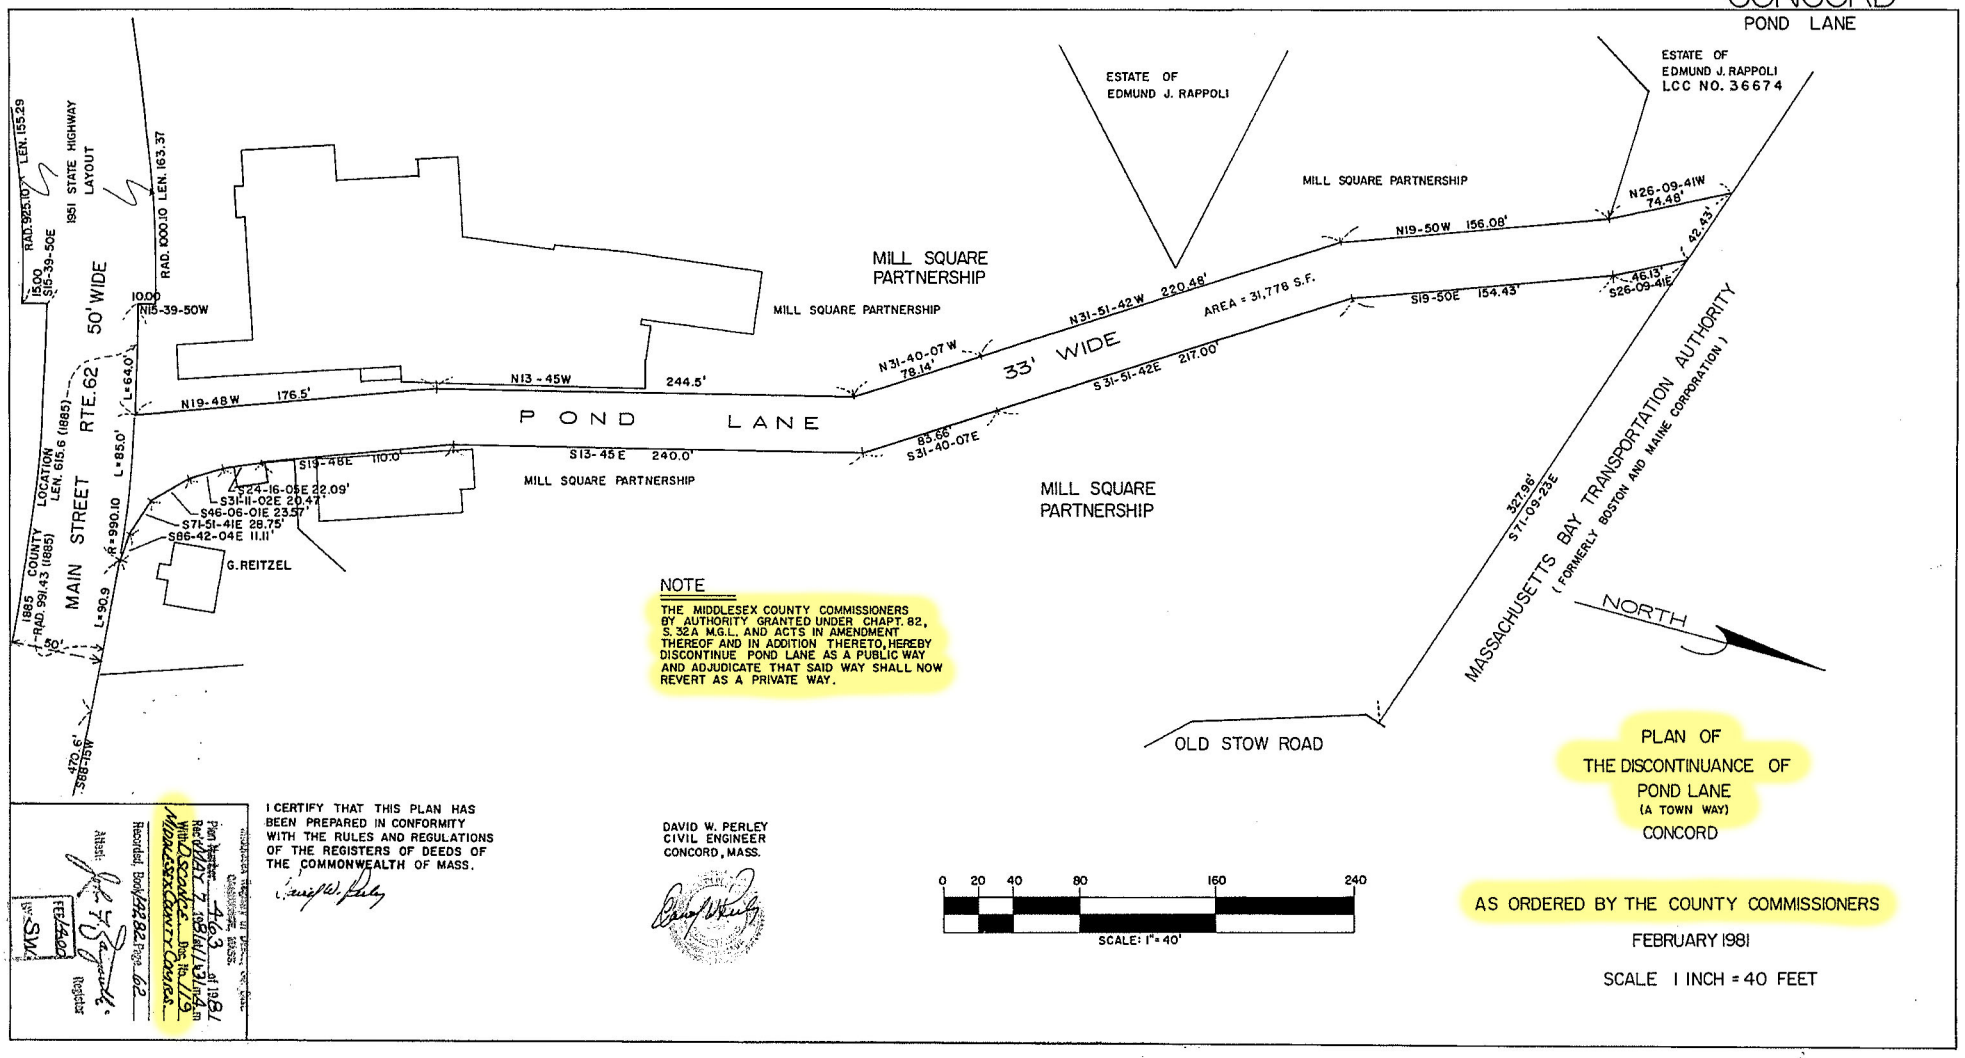

NOTE

THE MIDDLESEX COUNTY COMMISSIONERS BY AUTHORITY GRANTED UNDER CHAPT. 82, S. 32A M.G.L. AND ACTS IN AMENDMENT THEREOF AND IN ADDITION THERETO, HEREBY DISCONTINUE POND LANE AS A PUBLIC WAY AND ADJUDICATE THAT SAID WAY SHALL NOW REVERT AS A PRIVATE WAY.

I CERTIFY THAT THIS PLAN HAS BEEN PREPARED IN CONFORMITY WITH THE RULES AND REGULATIONS OF THE REGISTERS OF DEEDS OF THE COMMONWEALTH OF MASS.

DAVID W. PERLEY
CIVIL ENGINEER
CONCORD, MASS.

PLAN OF
THE DISCONTINUANCE OF
POND LANE
(A TOWN WAY)
CONCORD

AS ORDERED BY THE COUNTY COMMISSIONERS

FEBRUARY 1981

SCALE 1 INCH = 40 FEET

Middlesex South Registry of Deeds, Cambridge, Mass.
Plan Number 463 of 1981
Rec'd MAY 7 1981 at 10h 14m
With Source Doc. No. 119
Middlesex County Comm.
Recorded, Book 6982 Page 62
Attest:
Registrar
Registrar
$5.00